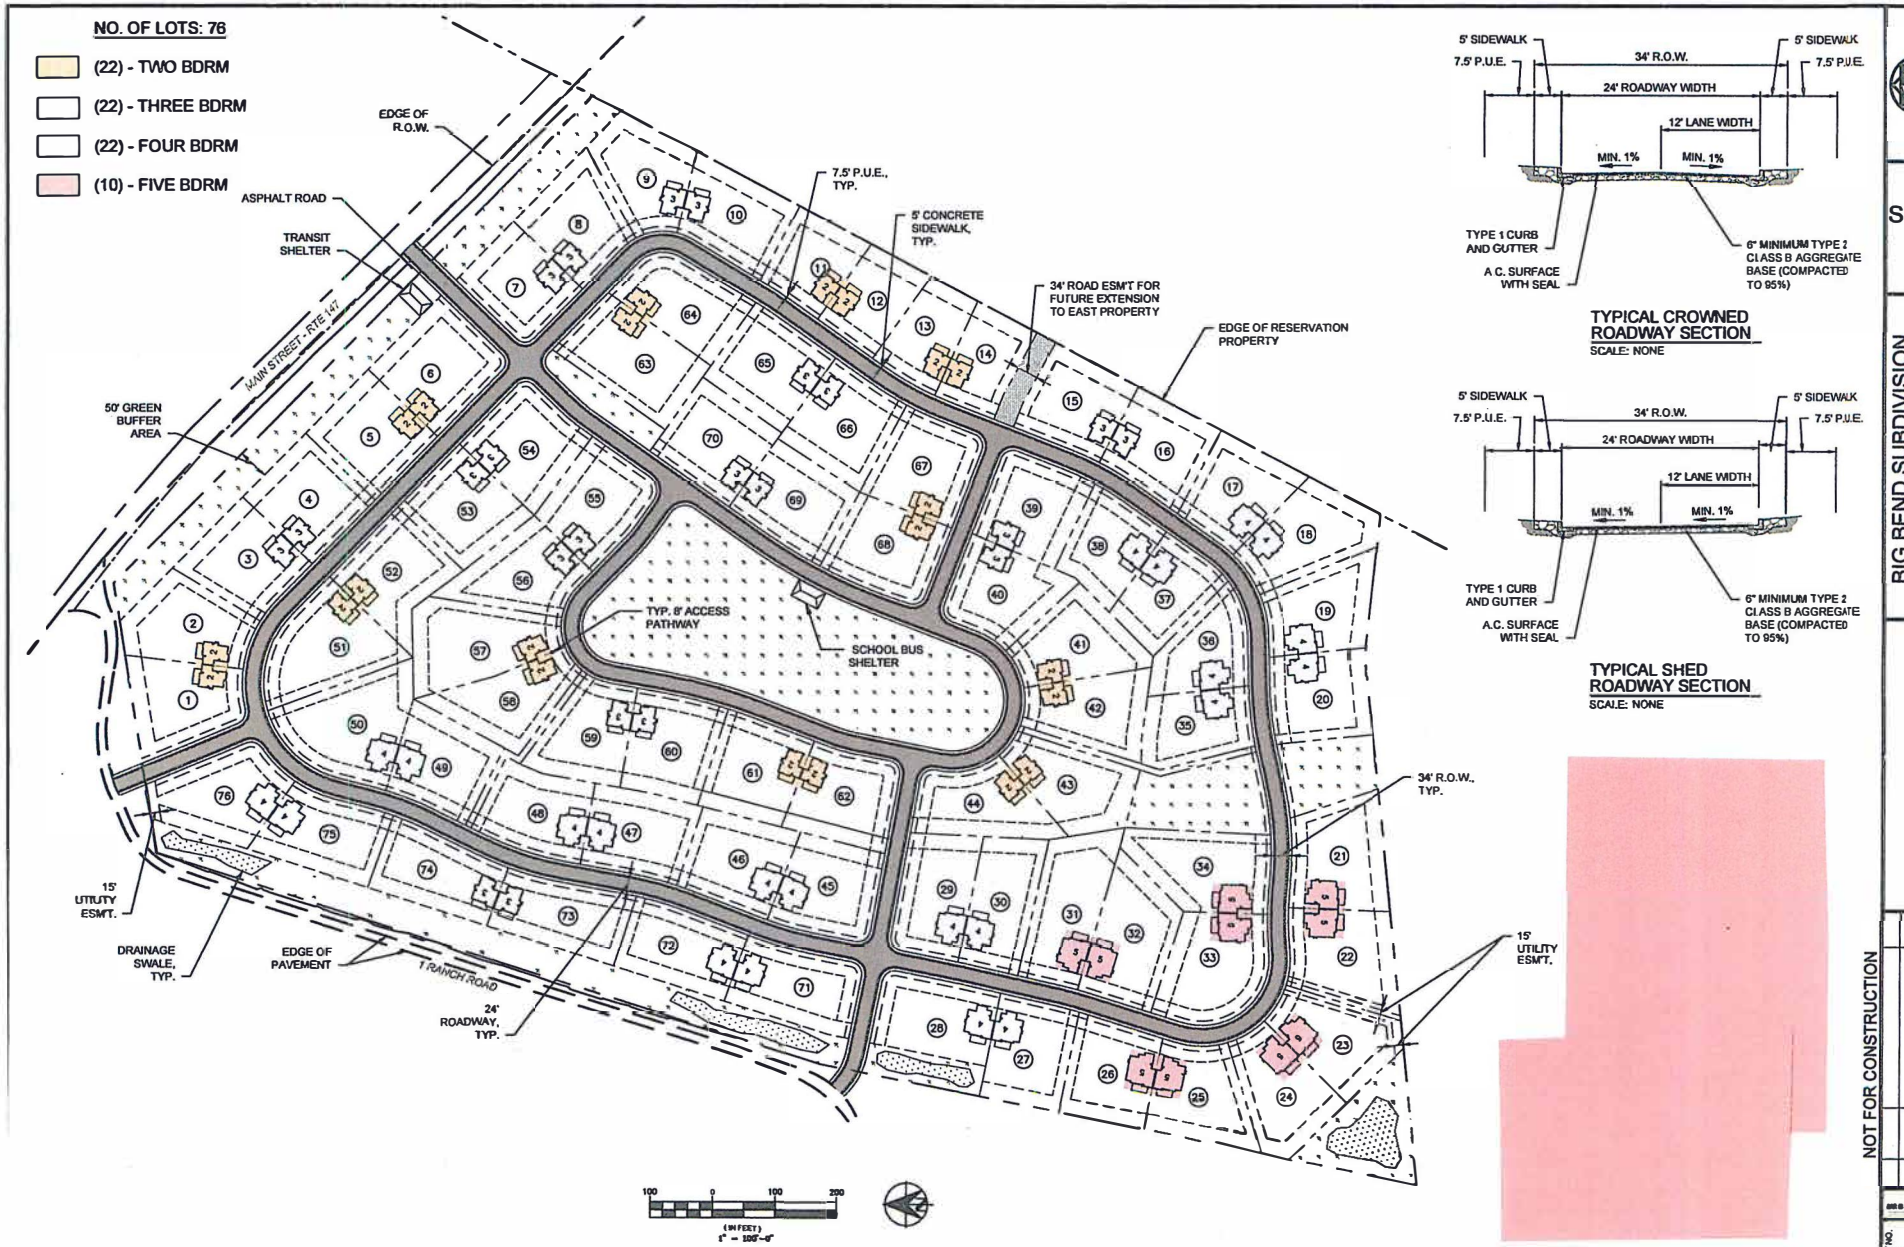

TYPICAL CROWNED ROADWAY SECTION
SCALE: NONE

TYPICAL SHED ROADWAY SECTION
SCALE: NONE

NOT FOR CONSTRUCTION

AKANA
8400 SE Lake Road, Ste 270
Portland, Oregon 97222
Voice (503) 653-2000

SCHEMATIC DESIGN

BIG BEND SUBDIVISION
SITE PLAN
WADSWORTH, NEVADA

PYRAMID LAKE HOUSING AUTHORITY
P.O.BOX 210
NIXON, NV 89424
(775) 575-1026

DATE: NOVEMBER 21, 2022

NO.	DATE	DESCRIPTION	BY

DESIGNED BY: EB DRAWN BY: JB CHECKED BY: RK

PROJECT NO. 22-038

DRAWING NO.: C-101

SHEET 03 OF 22